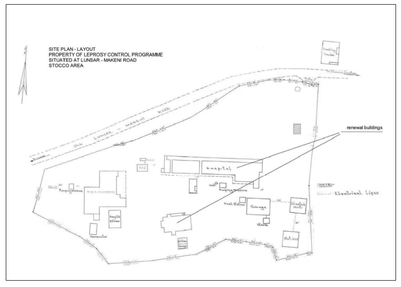

PARTICLAR CONSTRUCTION

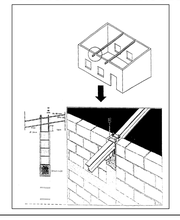

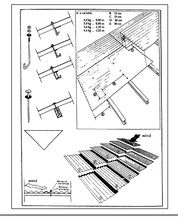

Ante Operam Scale 1:100

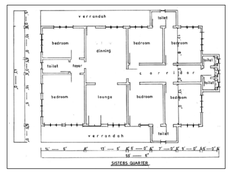

Ante Operam Scale 1:100

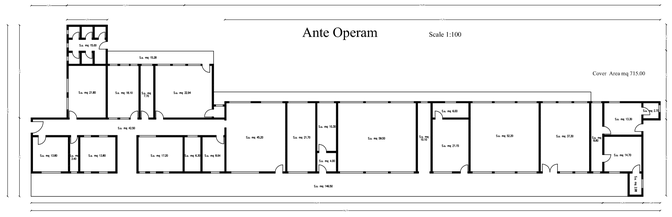

Post Operam
SISTER'S HOUSE Scale 1:100

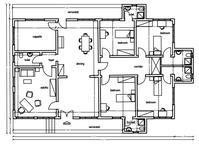

Post Operam
THE NEW HOUSE Scale 1:100

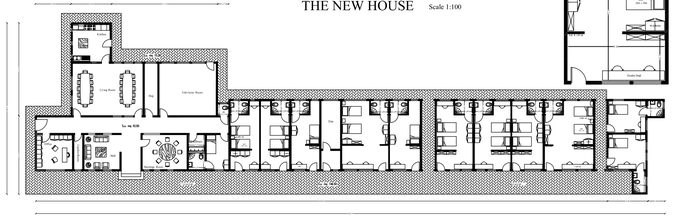

Bed Room
Scale 1:50

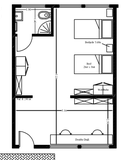

Dimension are not scaled from this drawing. Contractor must verify all dimensions before start, any discrepancies must to be reported to the Architect.

This drawing is the property of the client, it may not be reproduced or shown to other persons without contact the client.

Drawing / Copy Status	
Preliminary	X
Information Only	
Construction	
As Built / Record	

DIOCESE OF MAKENI

DIOCESE OF ALBANO

Project
S.MARIA GORETTI CENTER
CATHOLIC MISSION DIOCESE OF MAKENI
SIERRA LEONE (W.A.)

Title
VIEW – SECTION AND PARTICULAR CONSTRUCTION

ARCHITECT
CLEMENTE BACCARINI

Name		Date	September 2007
Drawing n°	Vertice	Rev. n°	
Drawn by	Michael Ayo Jack-Gamaliel Benjamin	Scale	
Approved by	Rev. n°		
CAD file nat.	project_vertice.dwg		